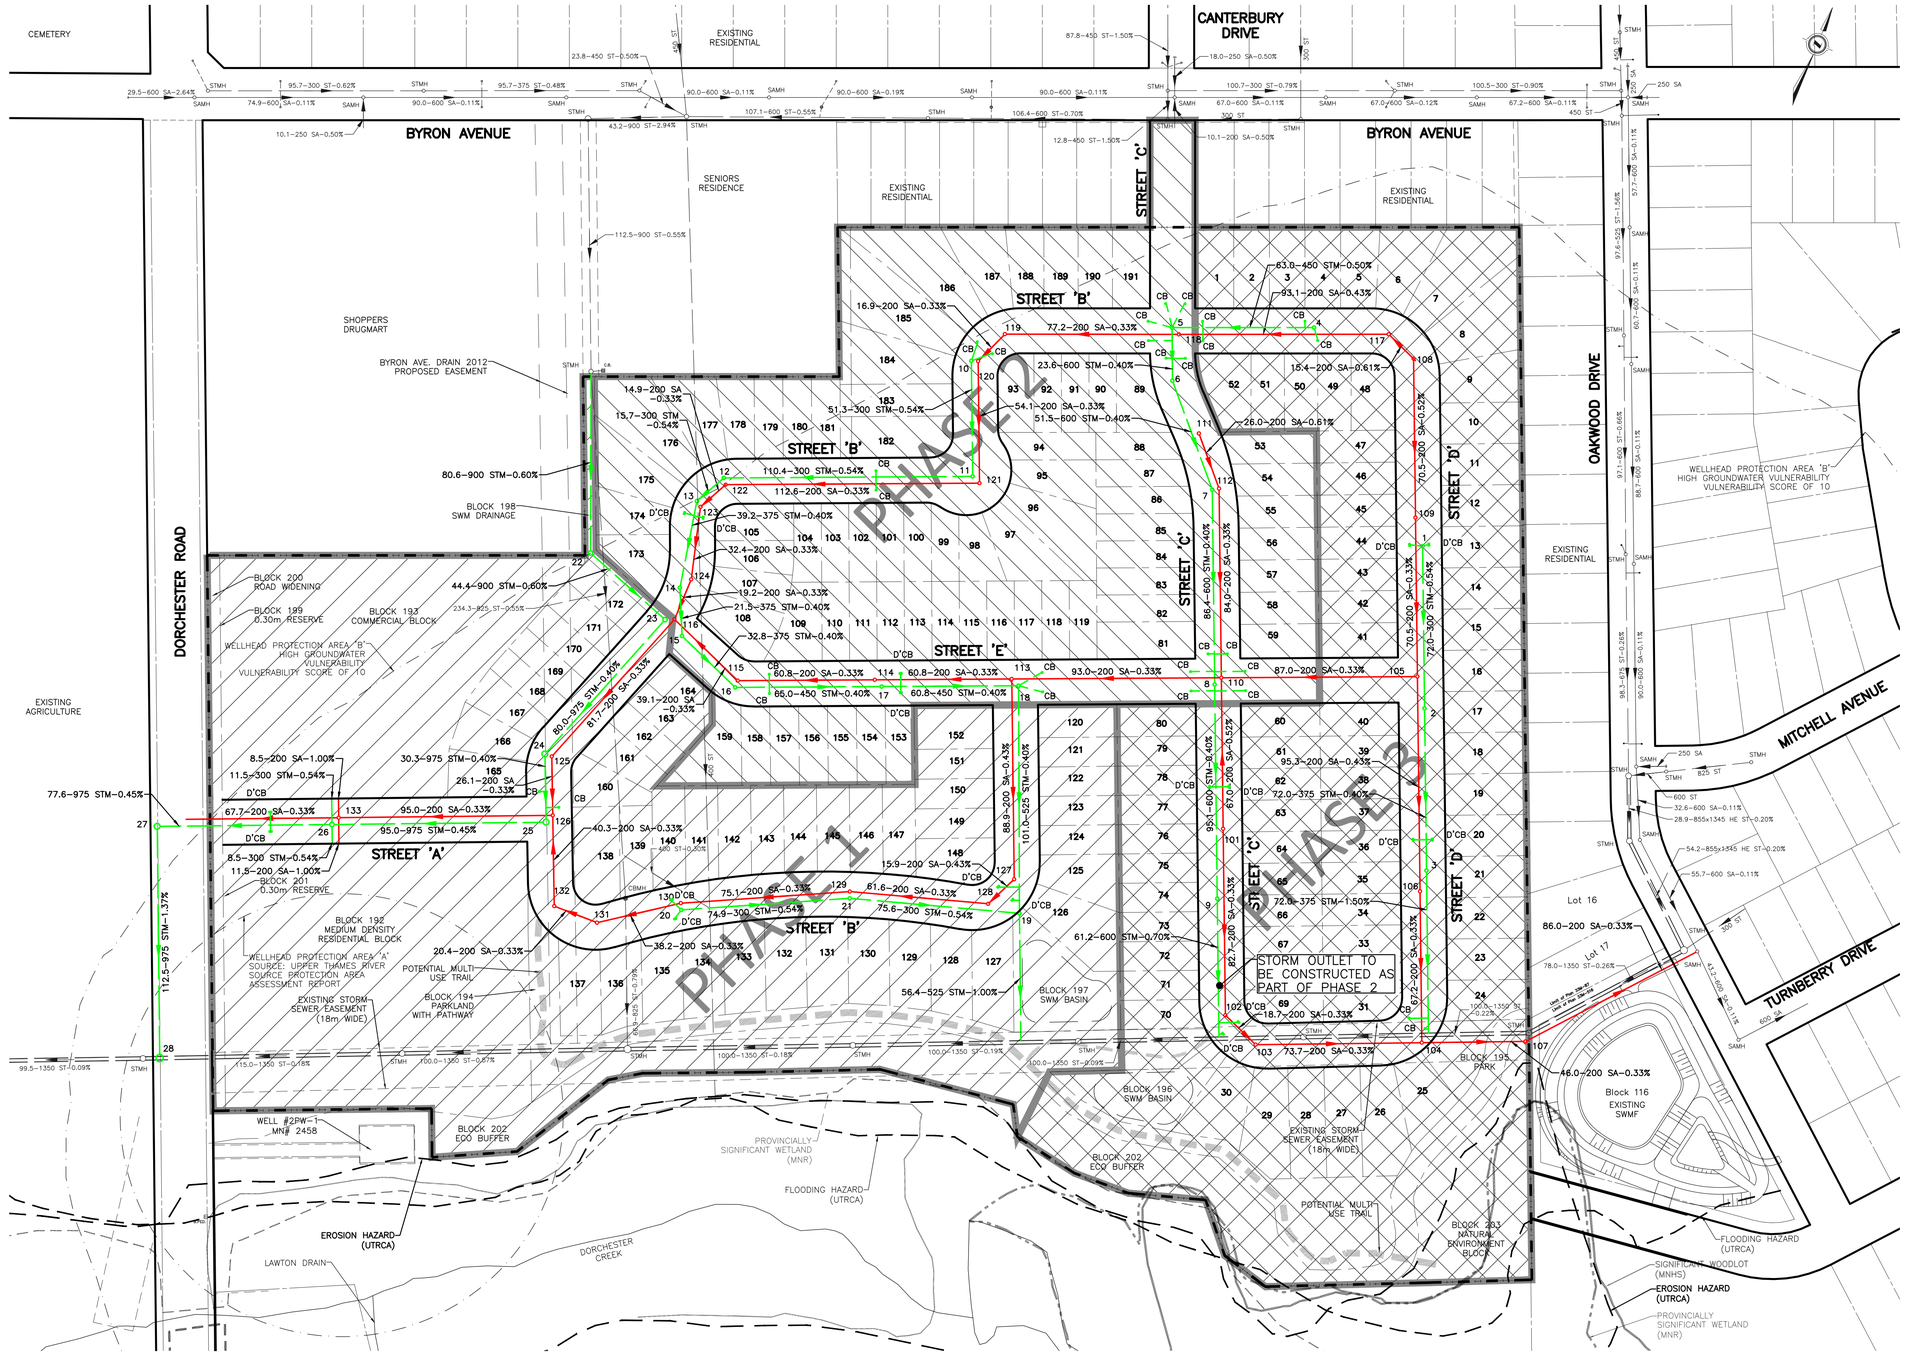


PRELIMINARY

C:\Users\grozeller\Desktop\temp-Dorchester Subdivision\CV\CURRENT\staging\P01_DORCHESTER SUB-PHASING.dwg

| EXISTING SERVICES | DRAWING #, SOURCE | DATE | AS CONSTRUCTED SERVICES | COMPLETION |
|---|---|---|---|---|
| | | | | |

| DETAILS | |
|---|---|
| DESIGN | RG/JB |
| DRAWN BY | RG |
| CHECKED | RM |
| APPROVED | JB |
| DATE | OCT. 2018 |

| No. | REVISIONS | DATE | CONSULTANT |
|---|---|---|---|
| | | | |

CONSULTANT OR DIVISION
THIS DRAWING HAS BEEN PREPARED FOR USE OF AECOM'S CLIENT AND MAY NOT BE USED, REPRODUCED OR RELIED UPON BY THIRD PARTIES, EXCEPT AS AGREED BY AECOM AND ITS CLIENT, AS REQUIRED BY LAW OR FOR USE BY GOVERNMENTAL REVIEWING AGENCIES. AECOM ACCEPTS NO RESPONSIBILITY, AND DENIES ANY LIABILITY WHATSOEVER, TO ANY PARTY THAT MODIFIES THIS DRAWING WITHOUT AECOM'S EXPRESS WRITTEN CONSENT. DO NOT SCALE THIS DOCUMENT. ALL MEASUREMENTS MUST BE OBTAINED FROM STATED DIMENSIONS.

AECOM
London, Ontario
519.673.0510

ENGINEER'S STAMP

MUNICIPALITY OF Thames Centre

SCALE
SCALE – 1 : 1250
10 0 25m

DORCHESTER SUBDIVISION
SIFTON PROPERTIES LIMITED

PHASING PLAN

| PROJECT No. | SHEET No. | PLAN FILE No. |
|---|---|---|
| 60568894 | 1 | |